


P1 PART PLAN OF EXTERIOR WALL AT SUB STATION OF 42nd FLOOR. (TYPICAL)

SCALE IN FEET

P2 76TH FLOOR (SIMILAR) AT TOWERS ONE AND TWO

S1 SECTION THRU MECHANICAL LOUVERS

SCALE IN FEET

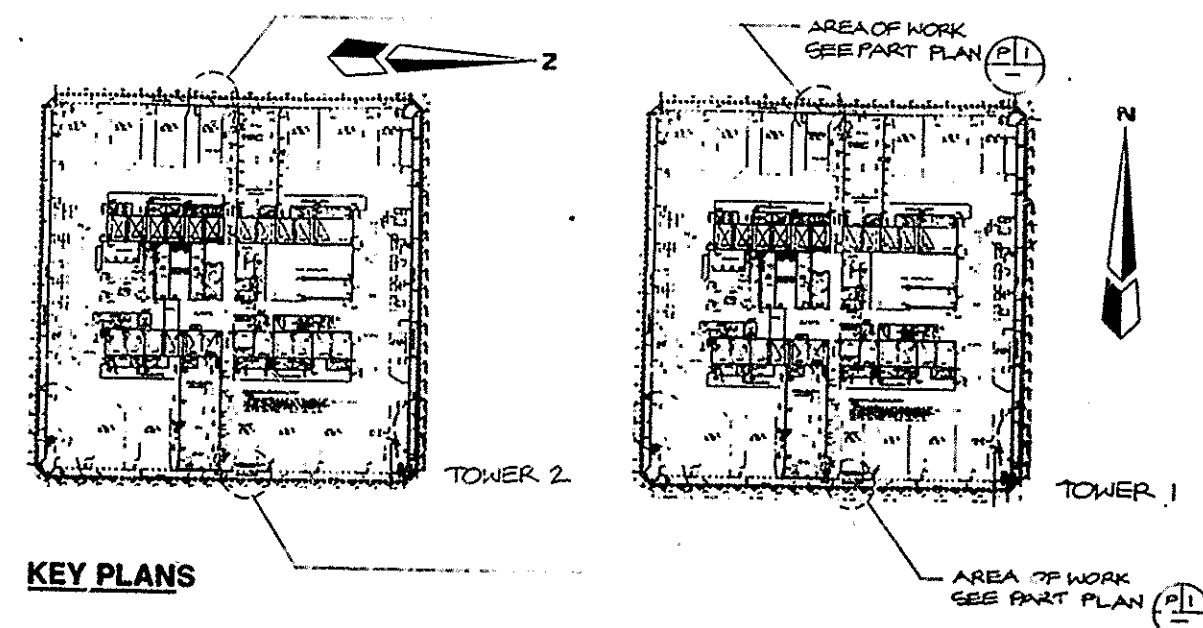

THE PORT AUTHORITY OF NY & NJ

Peter K. Sweeney
ENGINEERING PROGRAM MANAGER
WORLD TRADE CENTER
Blair K. Sweeney
CHIEF ARCHITECT

Engineering Department
Design Division

The World Trade Center
Electrical/HVAC
Upgrade Program

Title
TOWERS ONE AND TWO
LOW VOLTAGE SUBSTATIONS
CONSTRUCTION AND
INSTALLATION

ARCHITECTURAL
AIR DUCT PENETRATION
PLAN

No. Date Revision Approved

This drawing subject to conditions in contract. All inventions, ideas, designs and methods herein are reserved to Port Authority and may not be used without its written consent.

A.T.S. L.V.G. D.J. A.T.S. L.V.G.
Designed by Drawn by
Principal Architect Scale AS NOTED
Date 5/1/95

Contract Number Drawing Number

WTC-802.071 A-38